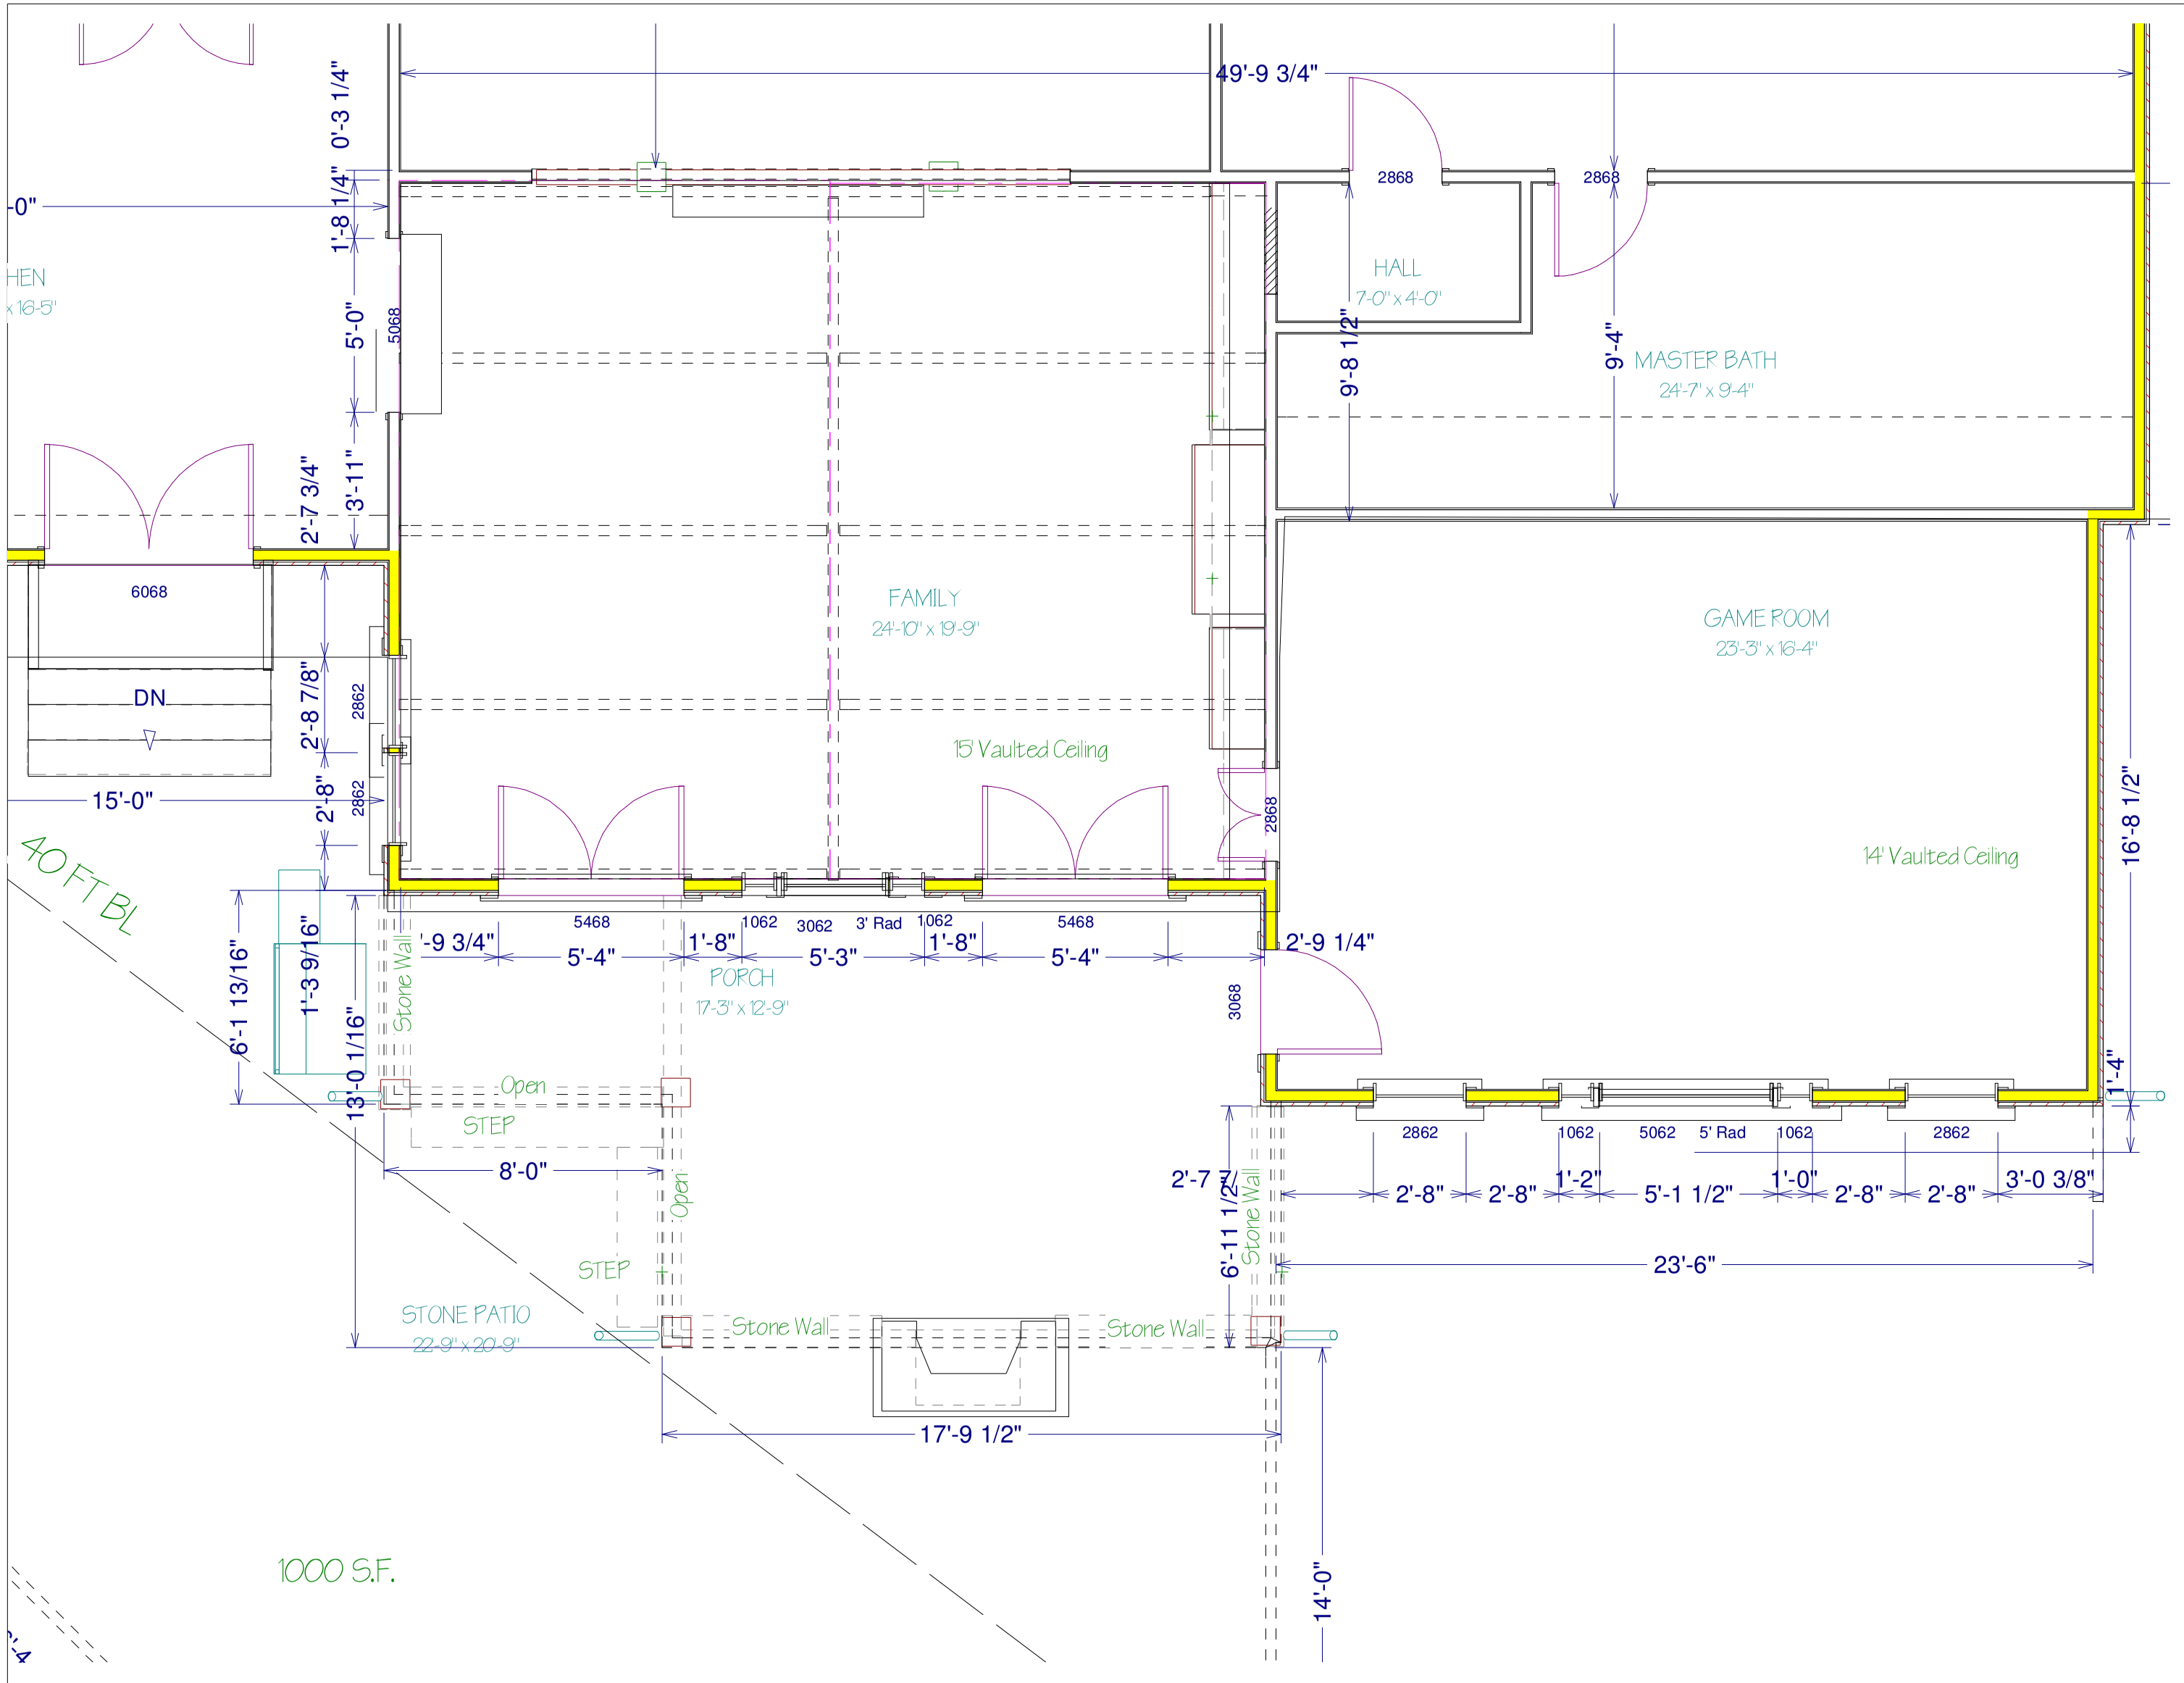

HARBOURTOWNE CONSTRUCTION INC
3990 Flowers Rd. Suite 510A Atlanta, GA 30360
770-455-1930
www/harbourtowne.net

Proposed Floor Plan

Design by: Tom Dwyer, CR

Scale: 1/4" = 1'

Date:

Approved: